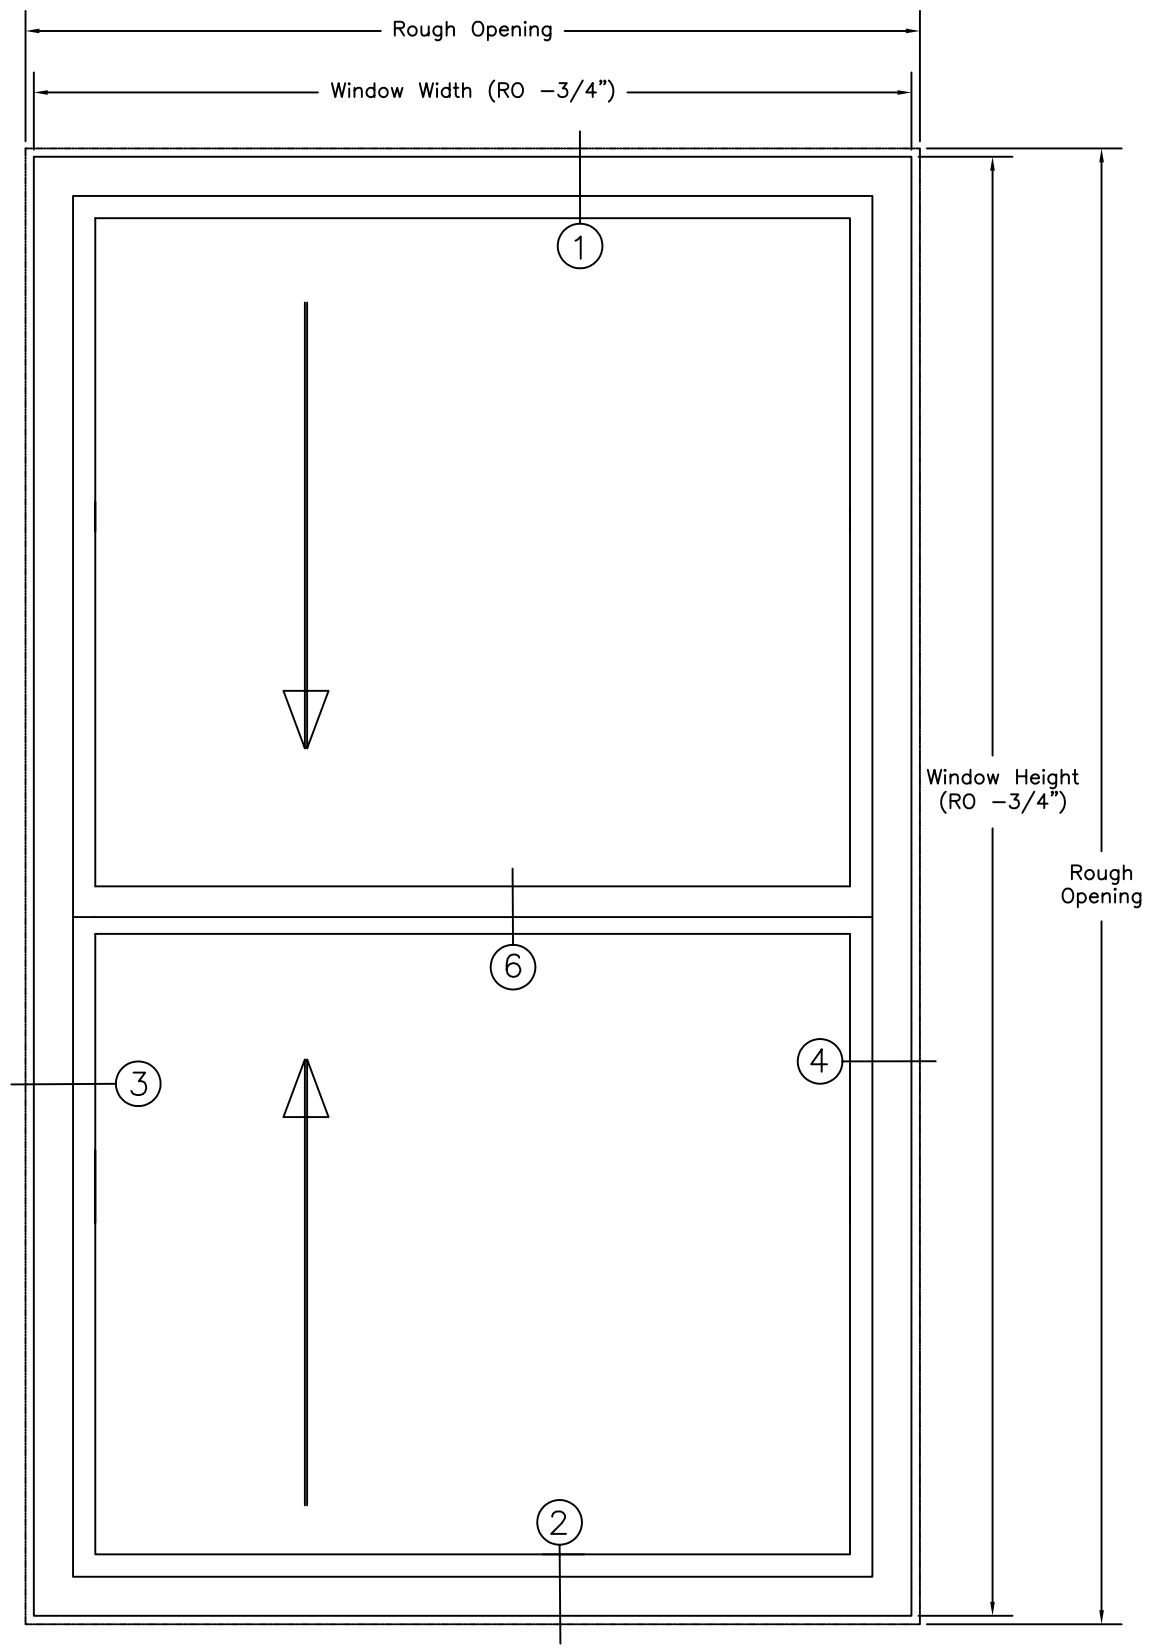

Prime–Tec Series 600 Double Hung
Single Hung Series 500 Available
Typical Exterior Elevation
(Muntin Configuration and Glazing Type Optional)

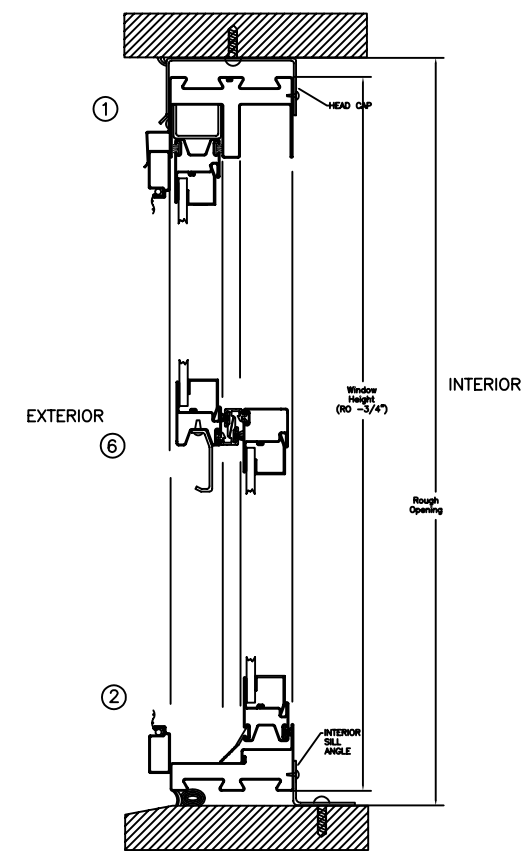

Prime–Tec Series 600 Double Hung
Typical Head/Sill Section

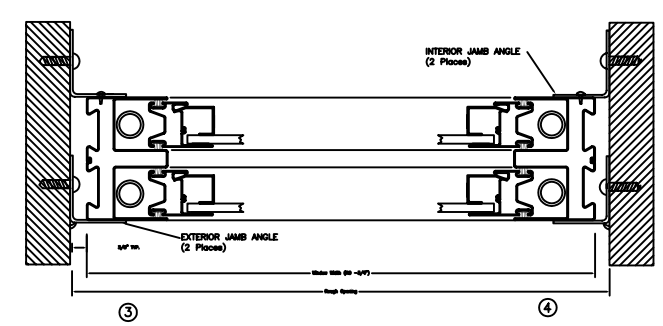

Prime–Tec Series 600 Double Hung
Typical Jamb Section

F:\Web Page Update 2009\500-600 Series\Drawings\500-600 Composite.dwg, 9/9/2009 11:55:01 AM, 1:8.58639